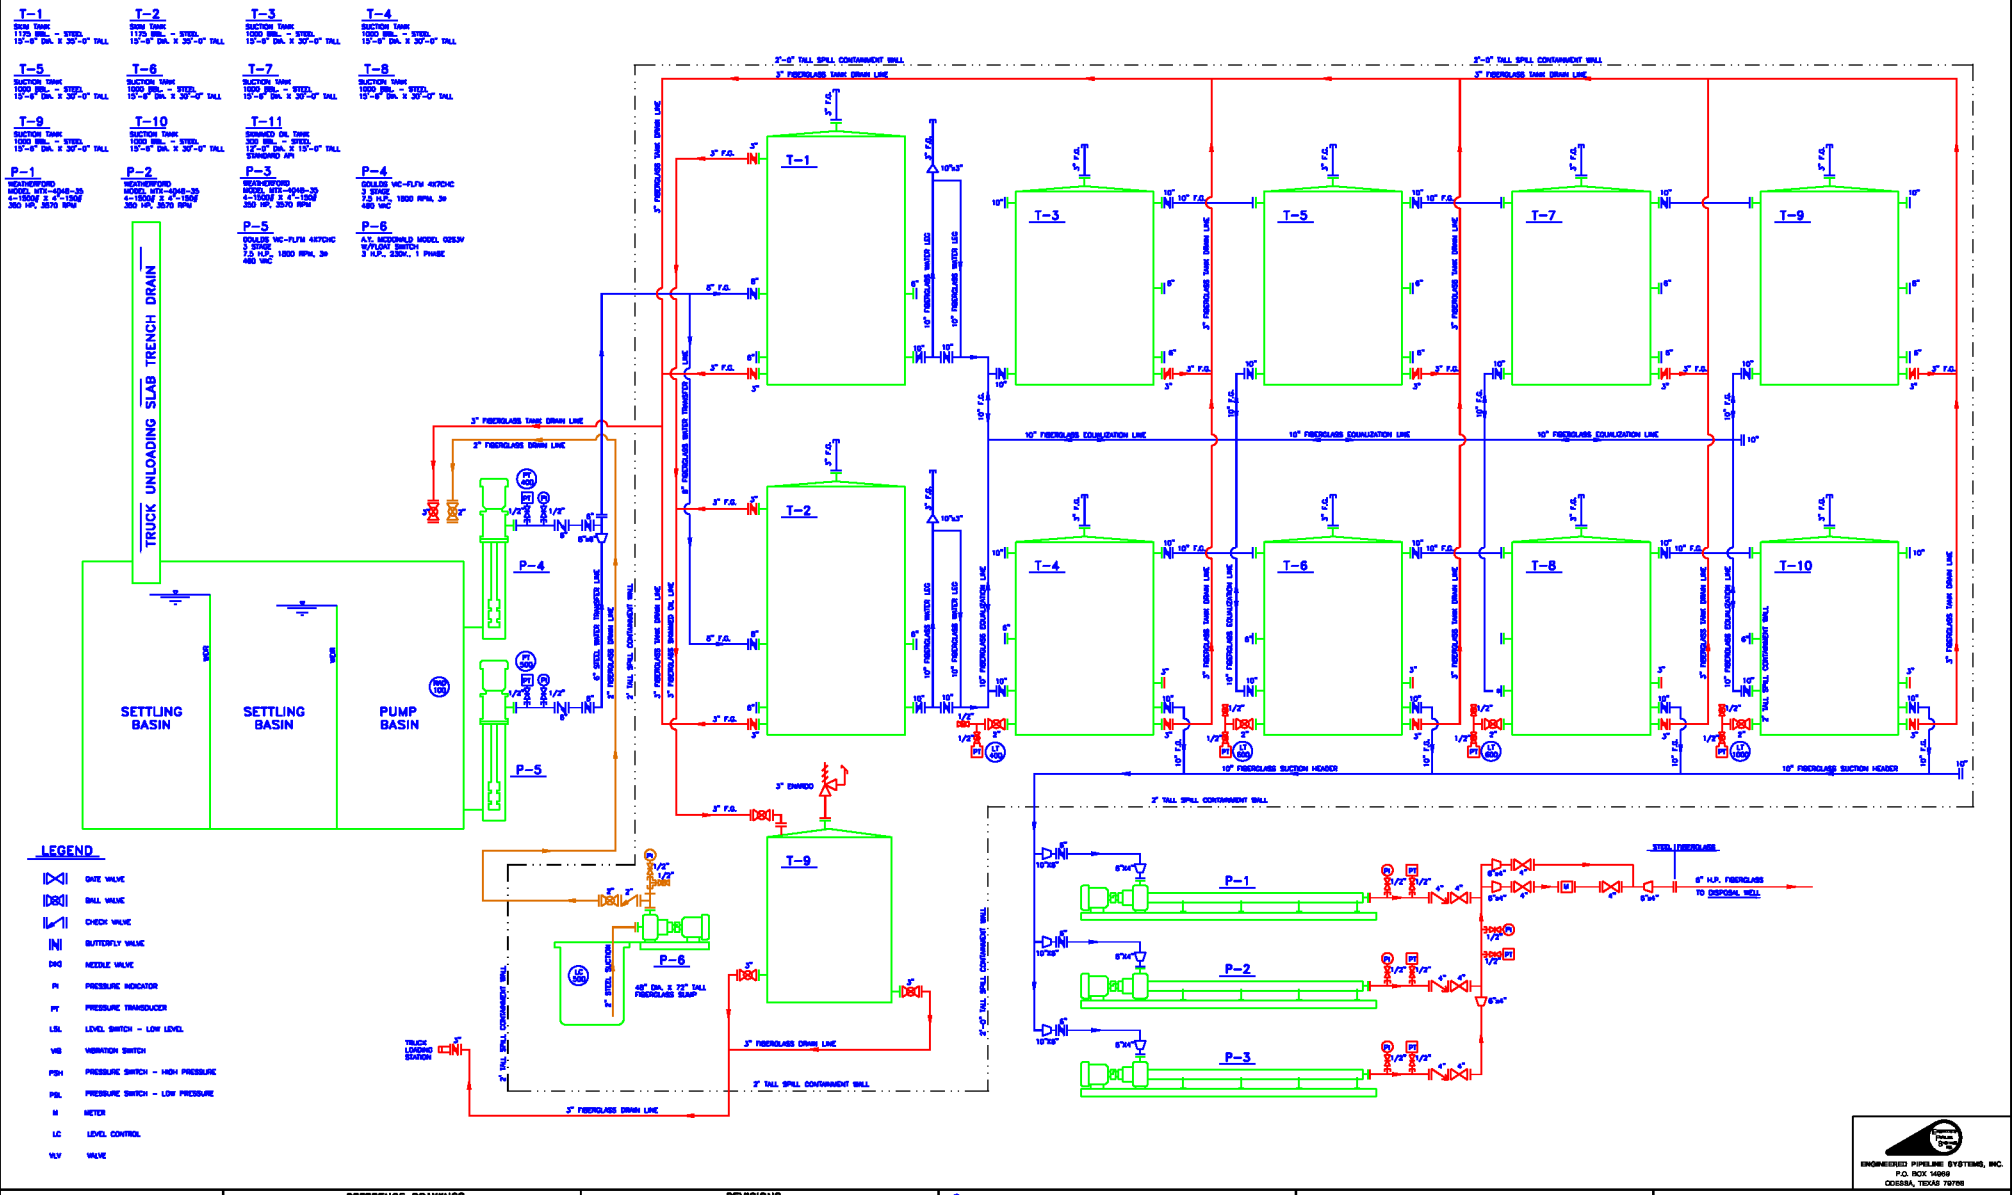

THIS DRAWING IS THE PROPERTY OF ENGINEERED PIPELINE SYSTEMS INC. IN CONSIDERATION OF THE USE OF THIS DRAWING THE USER AGREES THAT IT SHALL BE TREATED AS CONFIDENTIAL MATERIAL, THAT IT SHALL BE RETURNED UPON REQUEST AND THAT THE CONTENTS THEREOF SHALL NOT BE DISCLOSED, REPRODUCED, COPIED, OR OTHERWISE DISPOSED OF DIRECTLY OR INDIRECTLY FOR SHALL IT BE USED FOR ANY PURPOSE OTHER THAN THAT FOR WHICH IT IS SPECIFICALLY FURNISHED, EXCEPT BY WRITTEN PERMISSION OF ENGINEERED PIPELINE SYSTEMS, INC.

REFERENCE DRAWINGS

NUMBER	DESCRIPTION

REVISIONS

DATE	REVISION	DESCRIPTION
6/16/08	1	REVISED PROJECT TO ADD TALL 1000 BBL. TANKS, ADDED 2 MORE TANKS

devon ENERGY CORPORATION
20 North Broadway, Suite 1500
Oklahoma City, Oklahoma 73102-8260
Telephone: (405) 235-3611
Fax: (405) 552-4550

DEVON ENERGY CORPORATION
DOUBLE 5 RANCH
SALT WATER DISPOSAL
COAL COUNTY, OKLAHOMA

PROCESS AND INSTRUMENTATION DIAGRAM

DRAWN BY: P.J.B.
CHECKED BY:
DATE: 6/16/08
DRAWING NO. 08-053-02

ENGINEERED PIPELINE SYSTEMS, INC.
P.O. BOX 14069
ODESSA, TEXAS 79768